MOPAC SOUTH ENVIRONMENTAL STUDY

CSJ: 3136-01-176

NET LENGTH OF PROJECT = 45,733 FT = 8.66 MI.

TRAVIS COUNTY

LIMITS: CESAR CHAVEZ STREET TO SLAUGHTER LANE

SCALE IN FEET

MoPac South
ENVIRONMENTAL STUDY

JACOBS

SHEET 1 OF 5

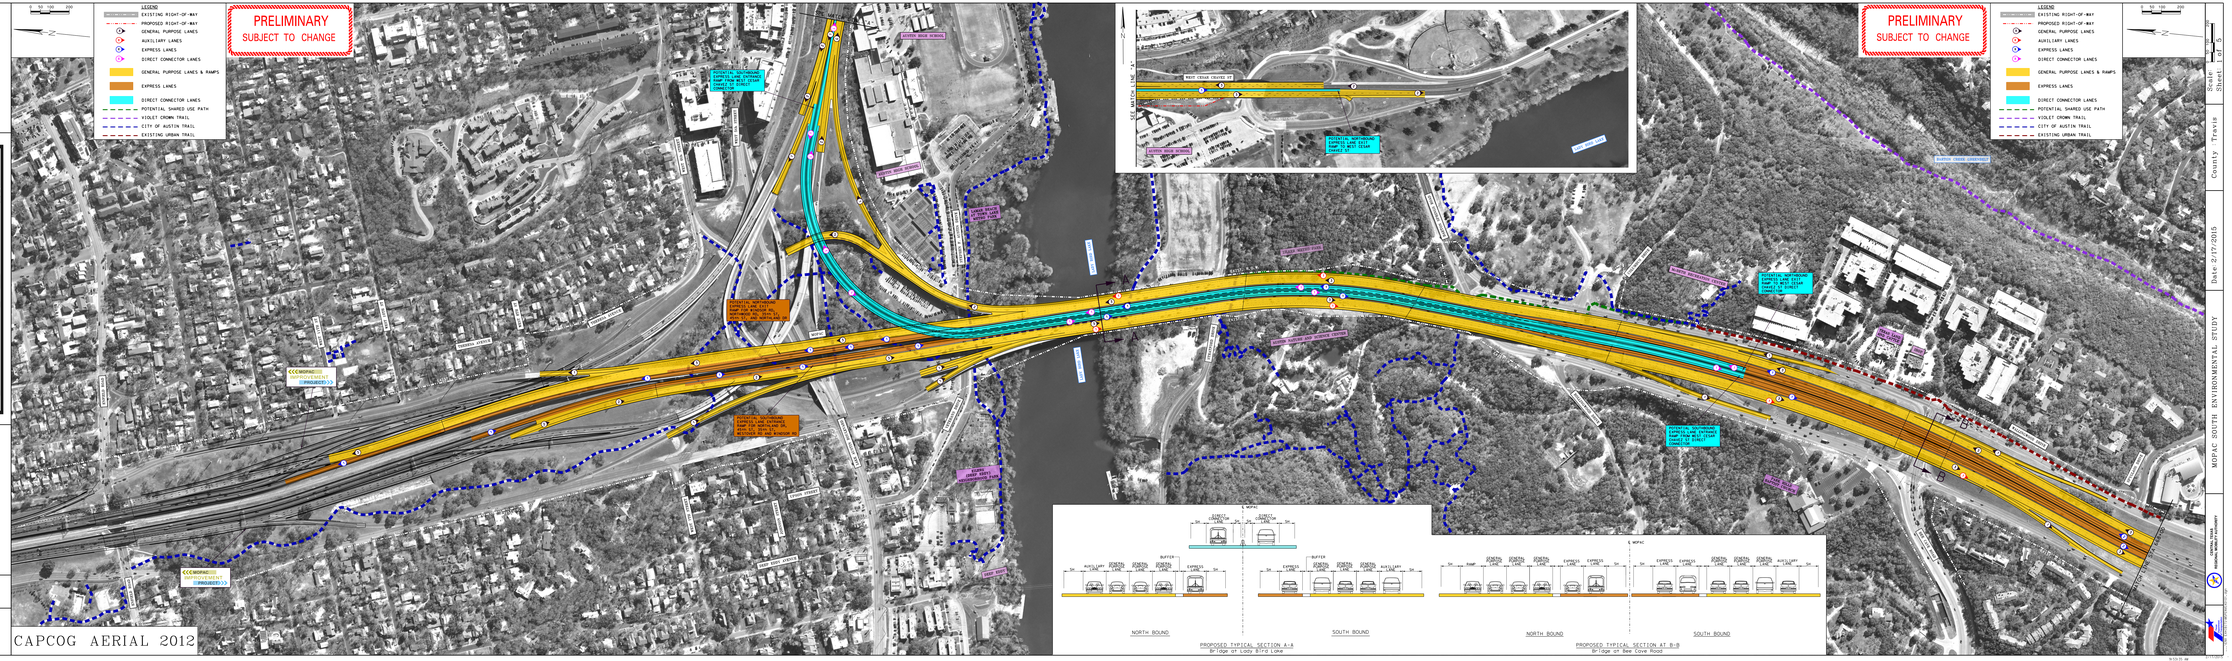

Sheet 1 of 5

County: Travis


MOPAC SOUTH ENVIRONMENTAL STUDY

TXDOT
Austin District

MOPAC SOUTH ENVIRONMENTAL STUDY

CSJs: 3136-01-176

NET LENGTH OF PROJECT = 45,733 FT = 8.66 MI.

TRAVIS COUNTY

LIMITS: CESAR CHAVEZ STREET TO SLAUGHTER LANE

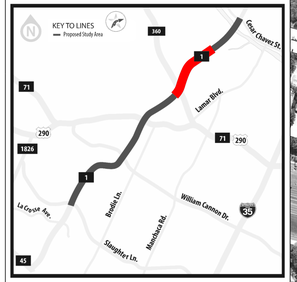

SCALE IN FEET

MoPac South
ENVIRONMENTAL STUDY

JACOBS

SHEET 2 OF 5

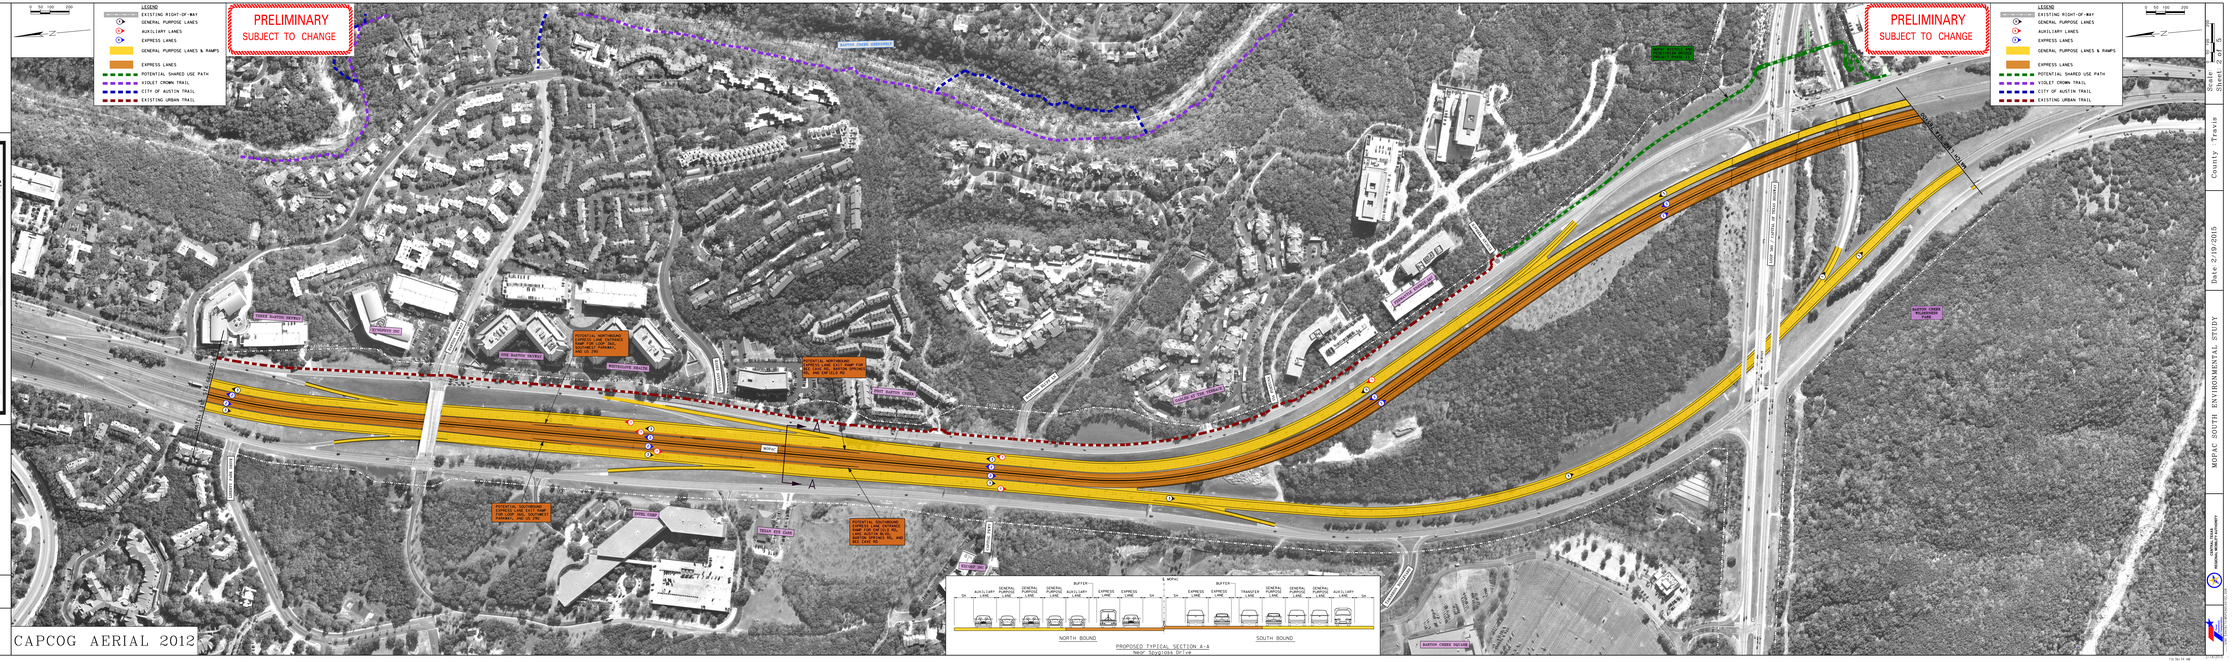
LEGEND
EXISTING RIGHT-OF-WAY
GENERAL PURPOSE LANES
AUXILIARY LANES
EXPRESS LANES
GENERAL PURPOSE LANES & RAMPS
EXPRESS LANES
POTENTIAL SHARED USE PATH
VIOLET CROWN TRAIL
CITY OF AUSTIN TRAIL
EXISTING URBAN TRAIL
PRELIMINARY
SUBJECT TO CHANGE
BARTON CREEK GREENBELT

MOPAC SOUTH
ENVIRONMENTAL STUDY

CSJs: 3136-01-176

NET LENGTH OF PROJECT = 45,733 FT = 8.66 MI.

TRAVIS COUNTY

LIMITS: CESAR CHAVEZ STREET TO SLAUGHTER LANE

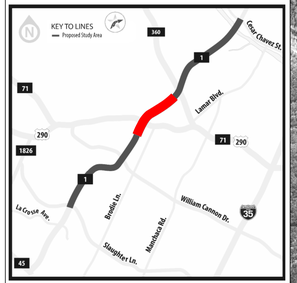

SCALE IN FEET

MoPac South
ENVIRONMENTAL STUDY

JACOBS

SHEET 3 OF 5

County Travis Sheet 3 of 5

Date 6/17/2015

MOPAC SOUTH ENVIRONMENTAL STUDY

CENTRAL TEXAS

MOPAC SOUTH
ENVIRONMENTAL STUDY

CSJ: 3136-01-176

NET LENGTH OF PROJECT = 45,733 FT = 8.66 MI.

TRAVIS COUNTY

LIMITS: CESAR CHAVEZ STREET TO SLAUGHTER LANE

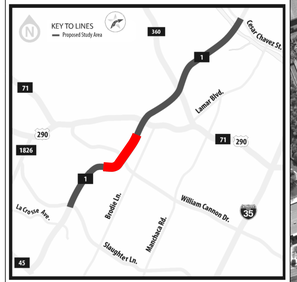

SCALE IN FEET

MoPac South
ENVIRONMENTAL STUDY

JACOBS

SHEET 4 OF 5

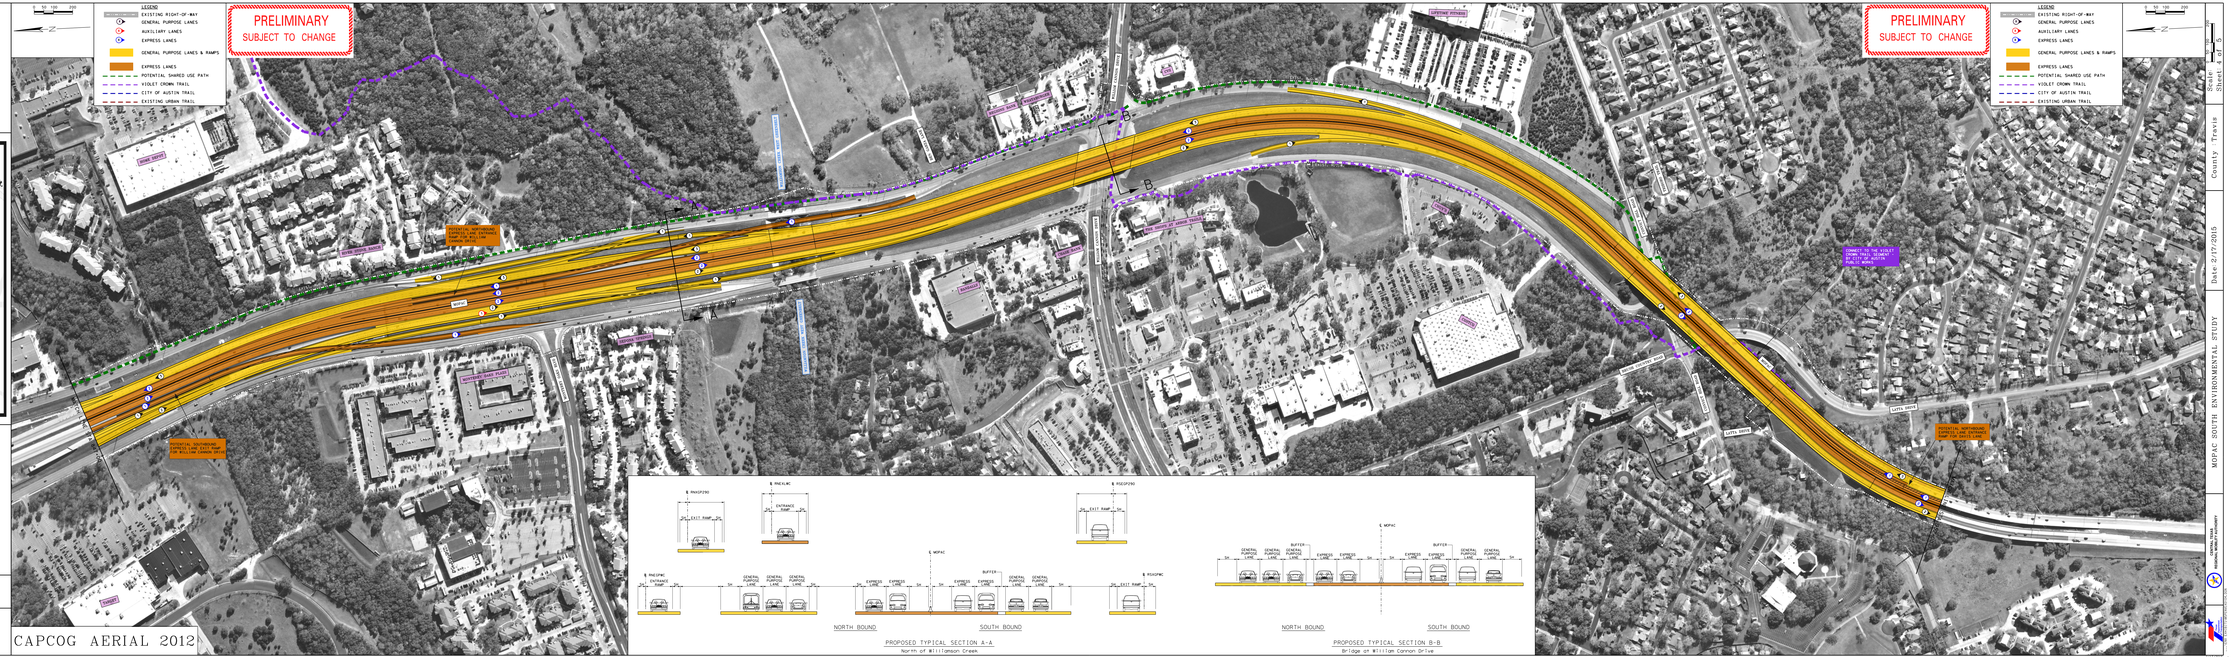

MOPAC SOUTH ENVIRONMENTAL STUDY

County: Travis

Date: 02/17/2015

Sheet 4 of 5

MOPAC SOUTH ENVIRONMENTAL STUDY

CSJ: 3136-01-176

NET LENGTH OF PROJECT = 45,733 FT = 8.66 MI.

TRAVIS COUNTY

LIMITS: CESAR CHAVEZ STREET TO SLAUGHTER LANE

0 50 100 200
SCALE IN FEET

MoPac South
ENVIRONMENTAL STUDY

JACOBS
PROJECT DELIVERY TEAM FOR TXDOT

SHEET 5 OF 5

Sheet 5 of 5

County Travis

Date 2/19/2015

MOPAC SOUTH ENVIRONMENTAL STUDY

Jacobs
